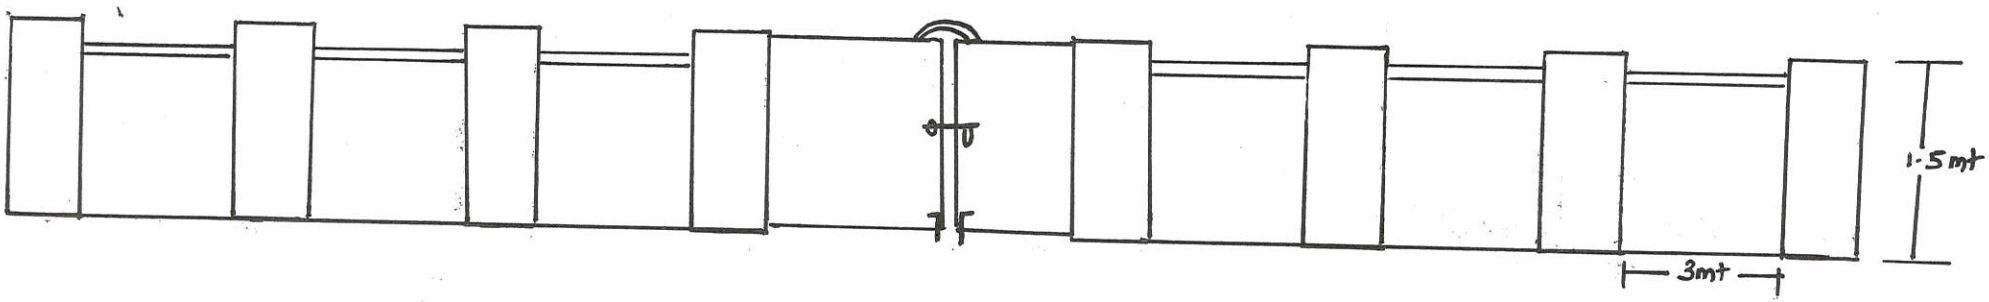


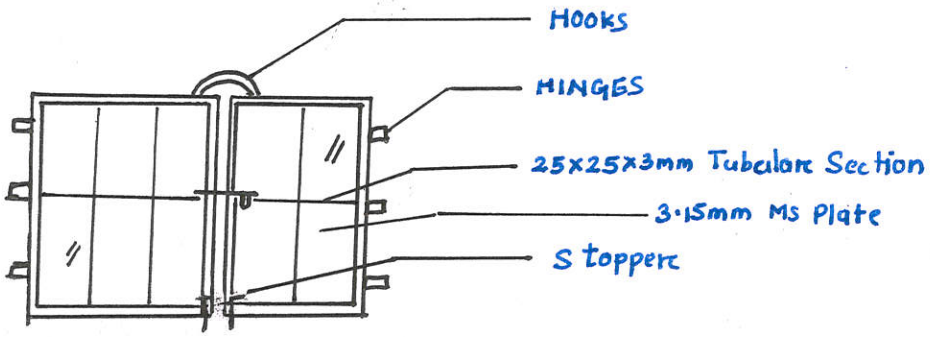


GATE 3·2 x 1·5mt

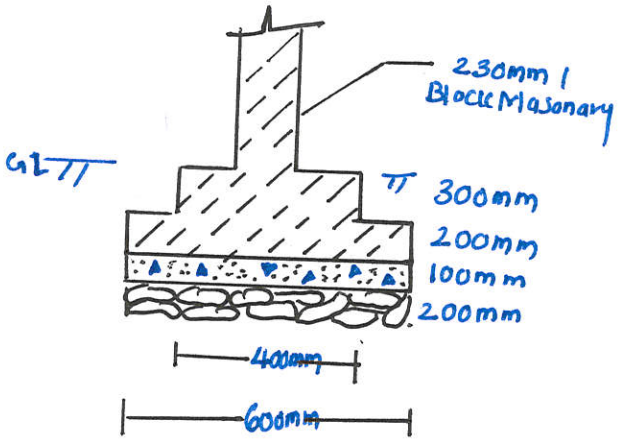


Masonary Foundation

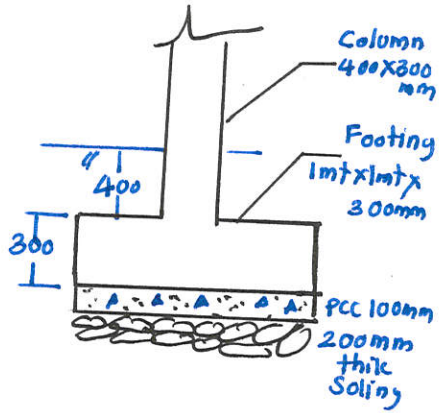


2-RCC Column/Footing details